
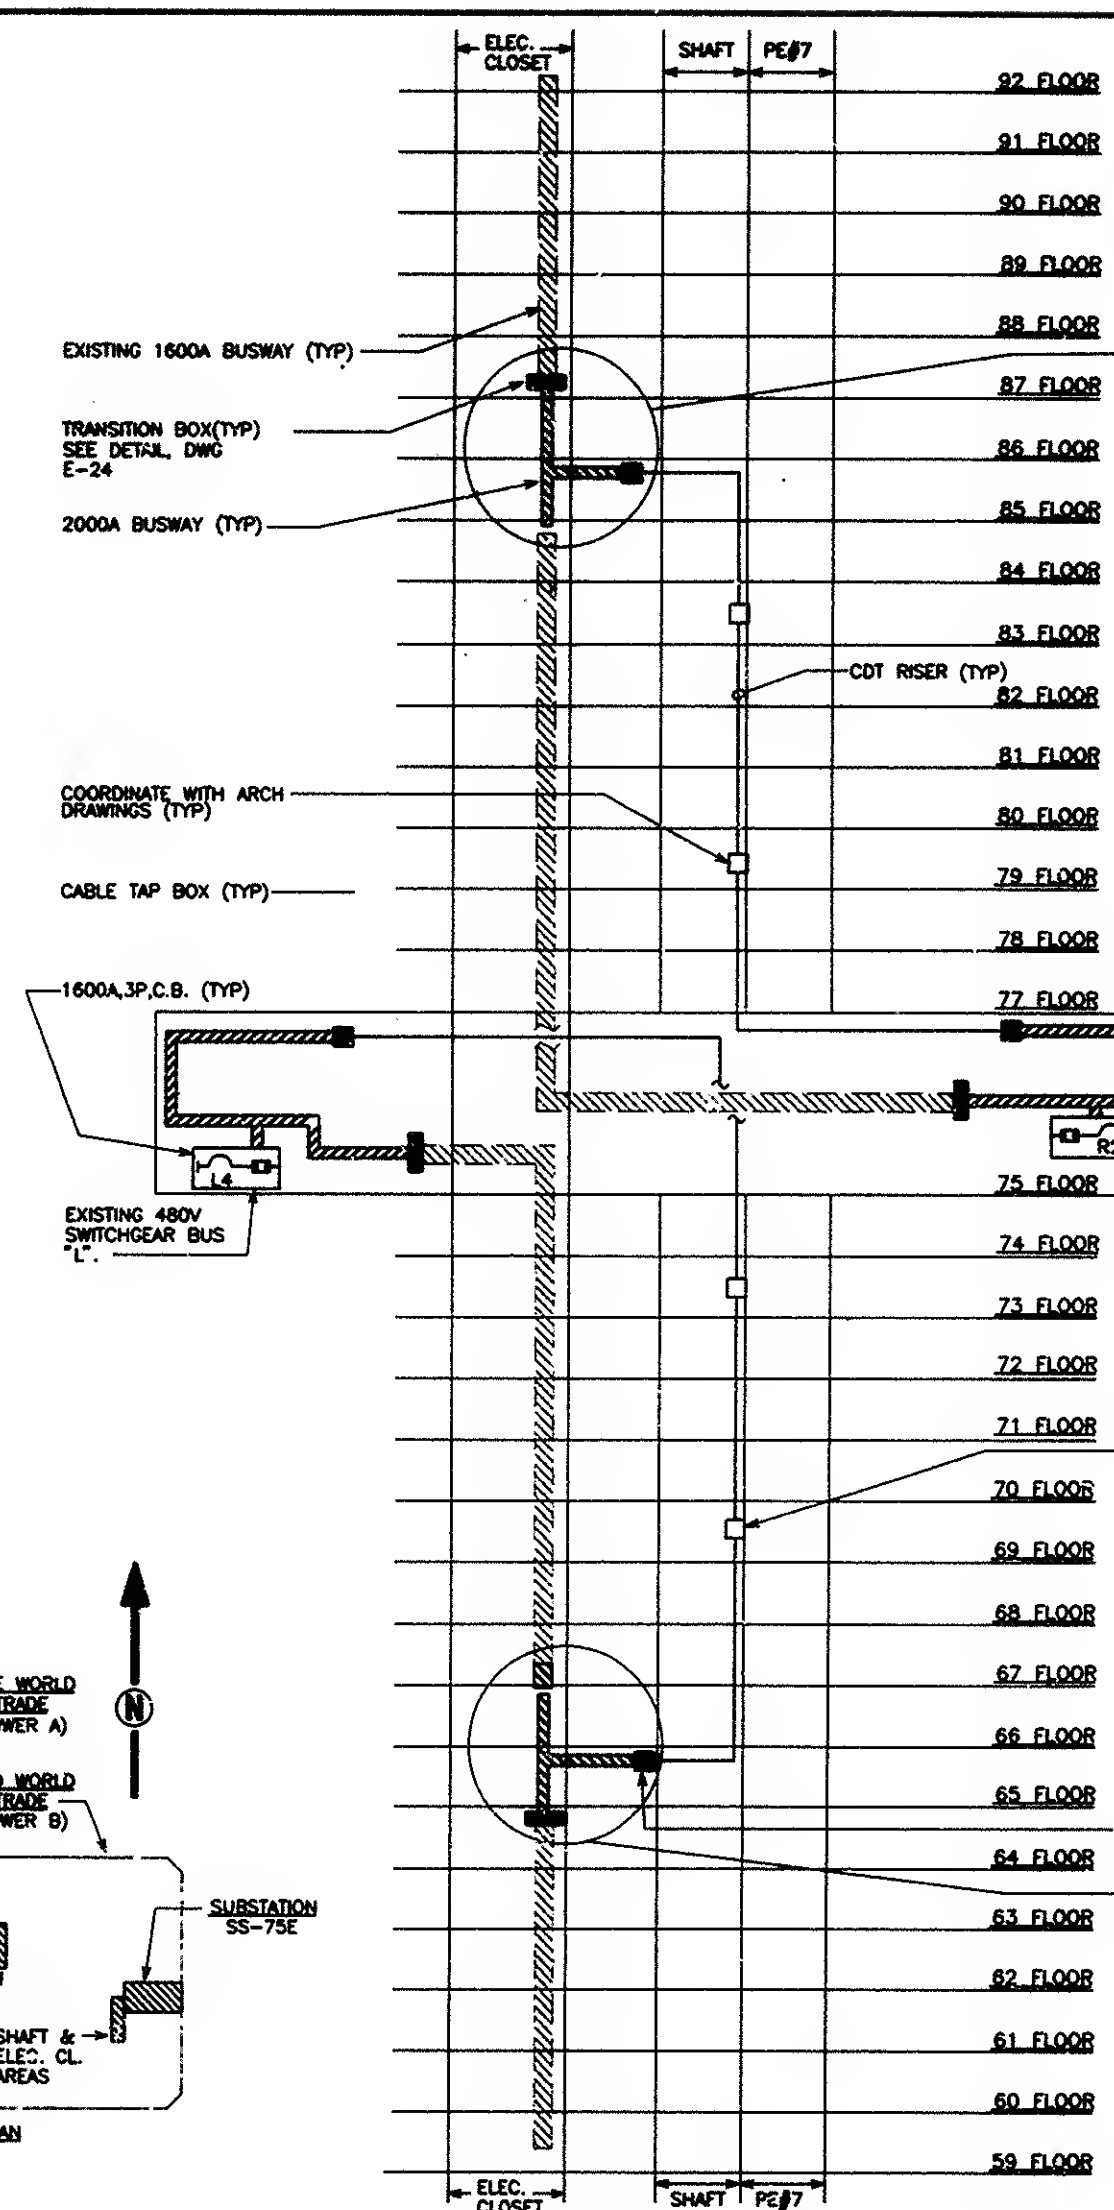


PA-547 REV. 6

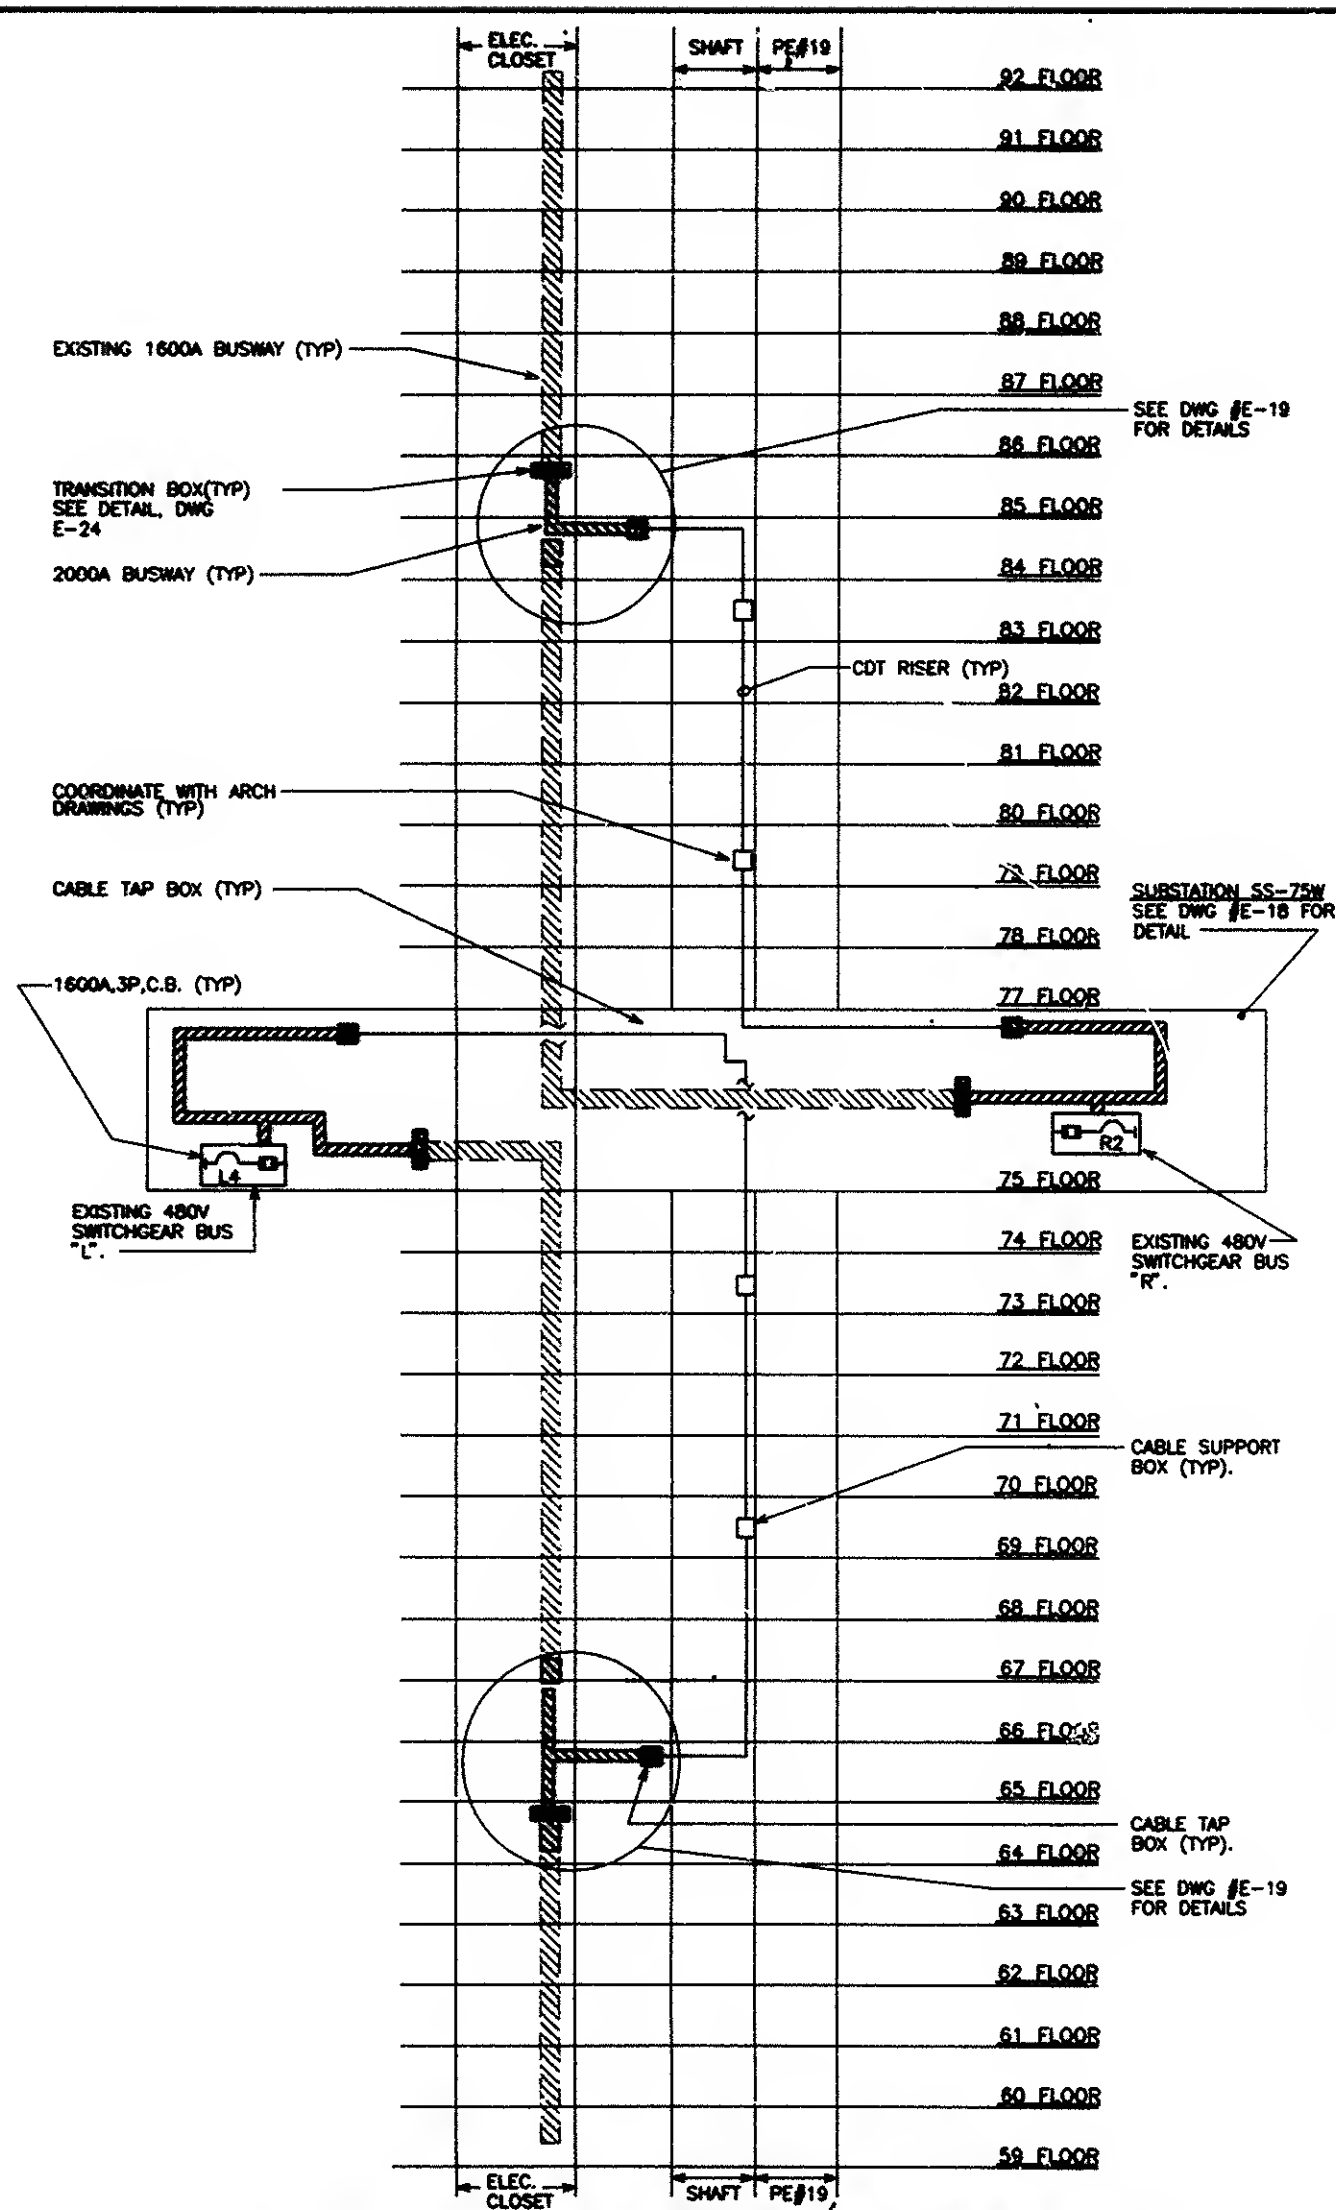

WEST PART RISER - FLOORS 59 TO 92
SUBSTATION SS-75W

EAST PART RISER - FLOORS 59 TO 92
SUBSTATION SS-75E